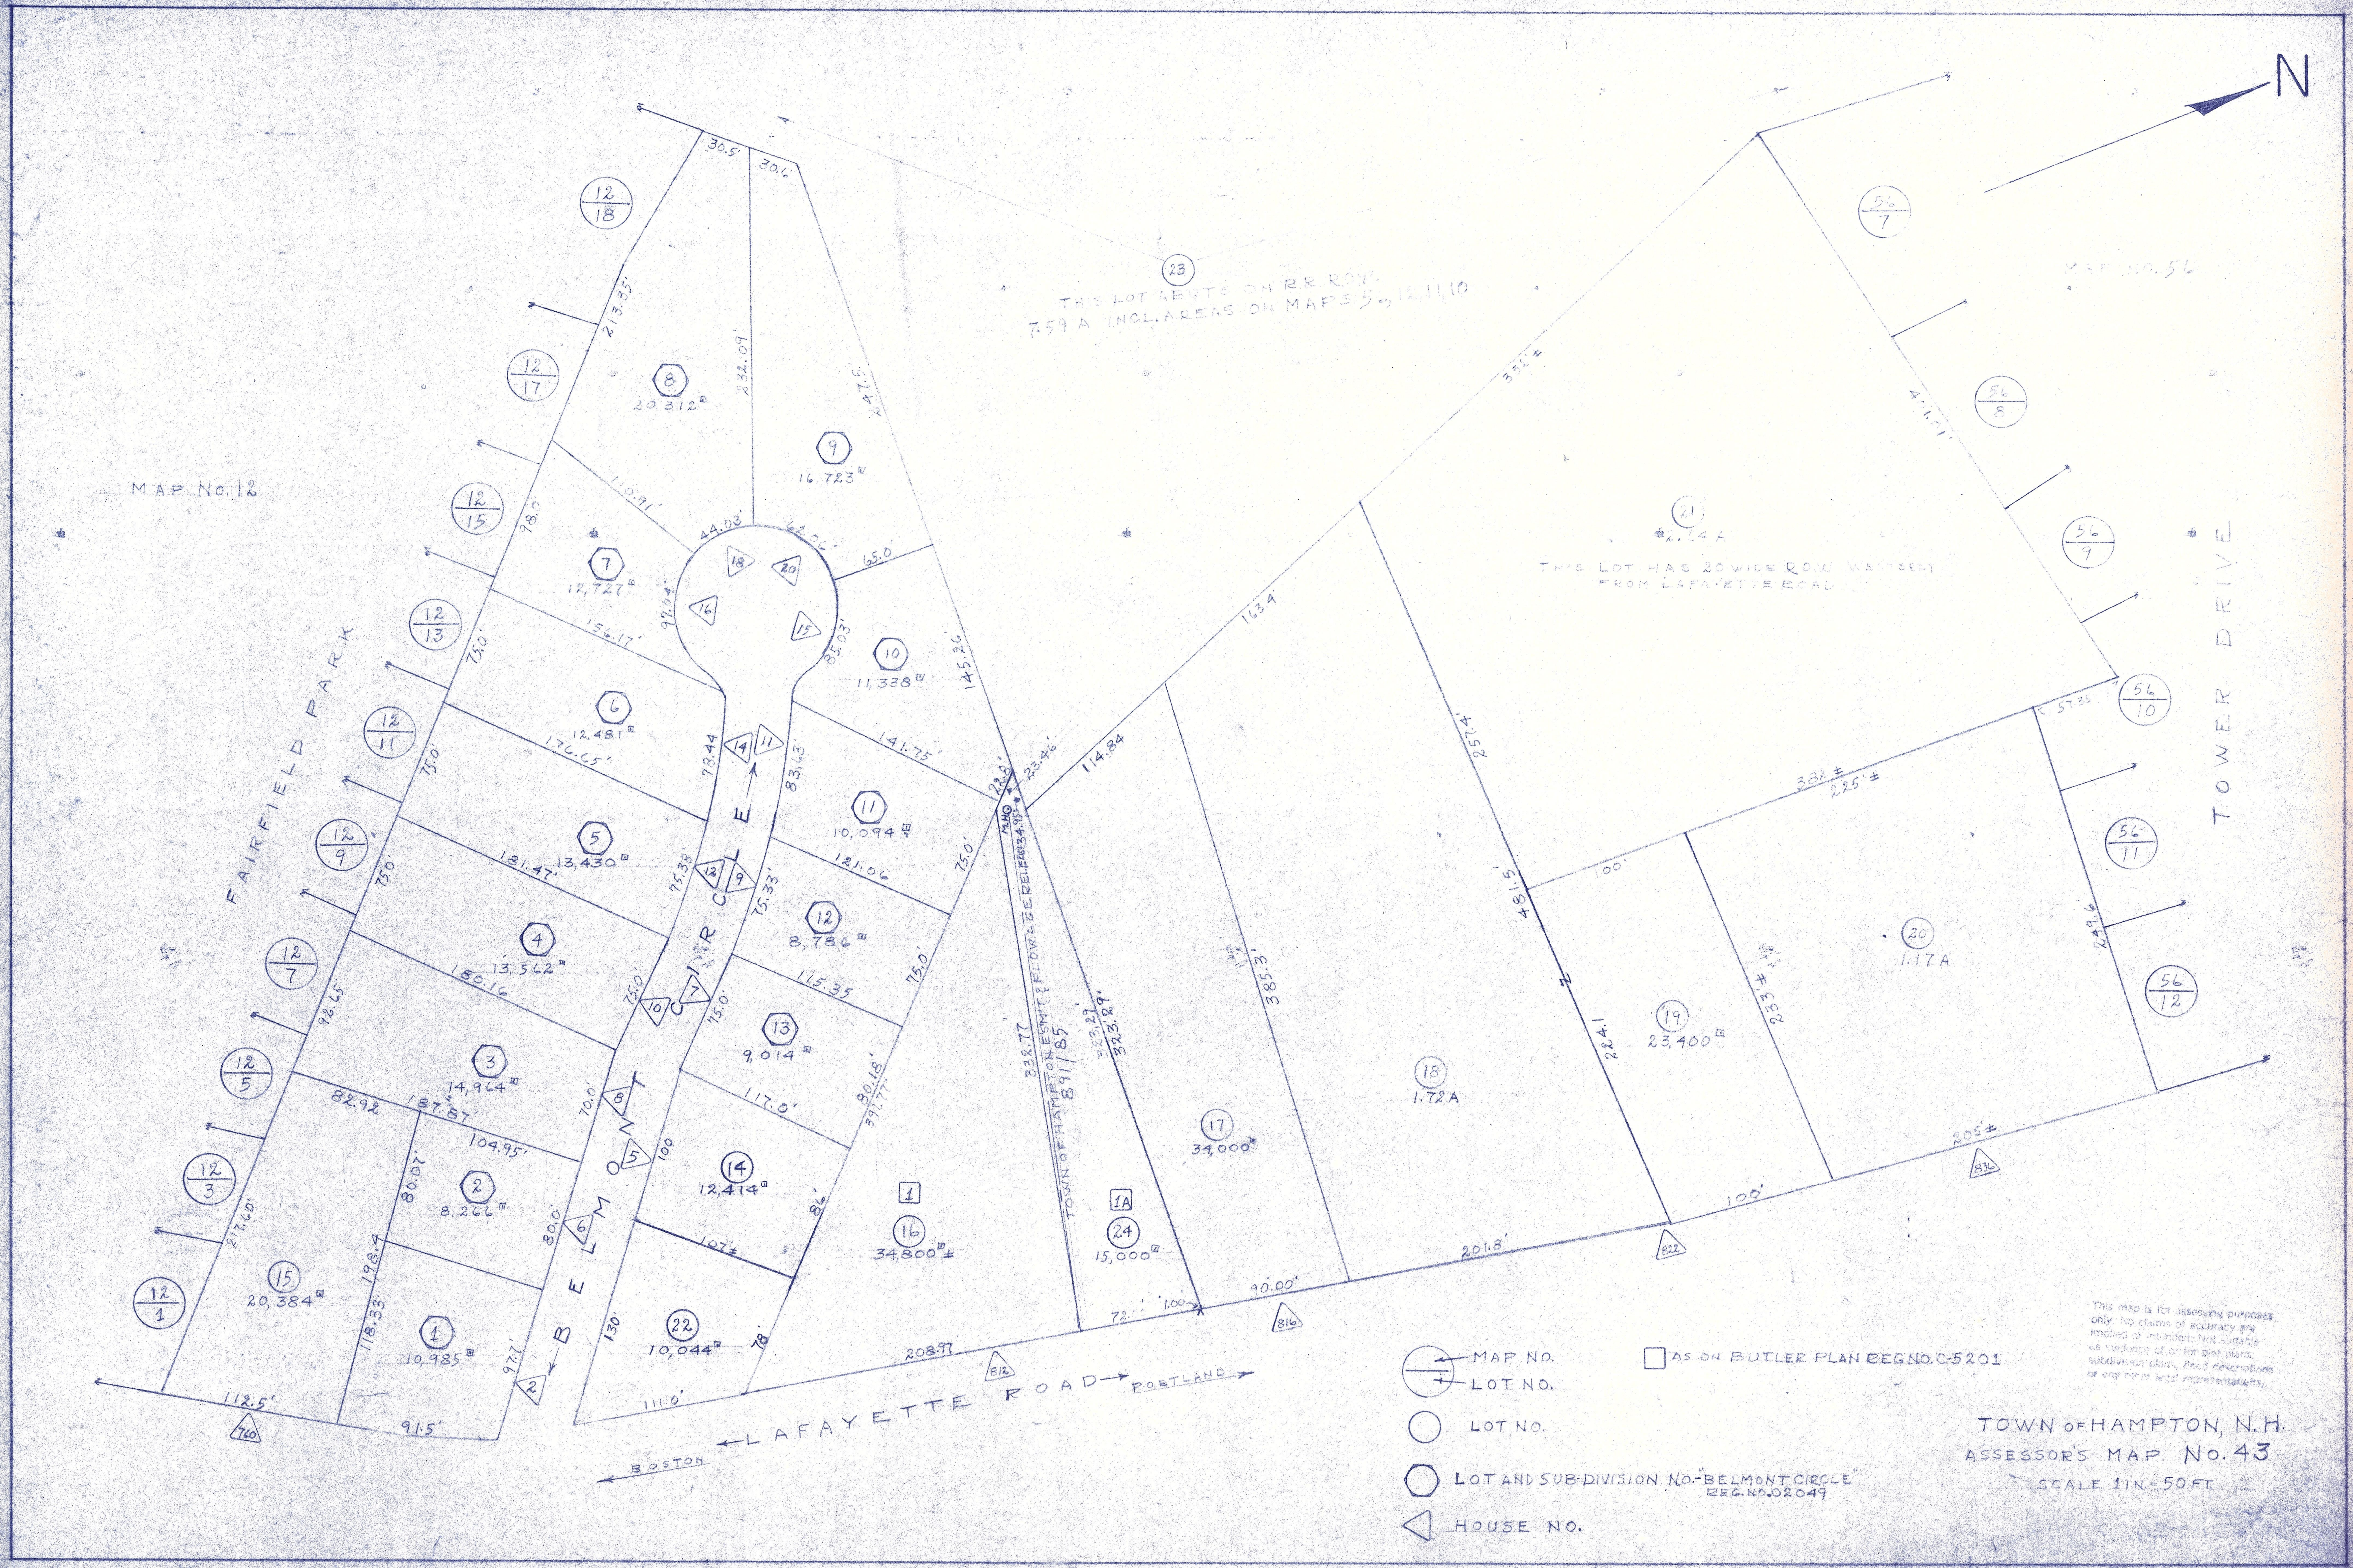

N
43
MAP NO. 12
FAIRFIELD PARK
BELMONT CIRCLE
LAFAYETTE ROAD
BOSTON
PORTLAND
TOWER DRIVE
THIS LOT ABUTS ON R R ROW
7.59 A INCL. AREAS ON MAPS
THIS LOT HAS 20' WIDE R.O.W. EASTERLY FROM LAFAYETTE ROAD
TOWN OF HAMPTON ESMT. F. DWIGHT ROBERTS 891/85
MAP NO.
LOT NO.
LOT NO.
LOT AND SUB-DIVISION NO. "BELMONT CIRCLE" REG. NO. 02049
HOUSE NO.
AS ON BUTLER PLAN REG. NO. C-5201
TOWN OF HAMPTON, N.H.
ASSESSOR'S MAP No. 43
SCALE 1 IN. = 50 FT.